
RECEIVED
JAN 08 2020
KITSAP PUBLIC
HEALTH DISTRICT

SITE PLAN EXHIBIT
WNEK ENGINEERING
HOME-BASED BUSINESS PERMITS

Kitsap County DCD
Approved Site Plan
See Permit for Conditions

0 20 40 60
GRAPHIC SCALE (in feet)

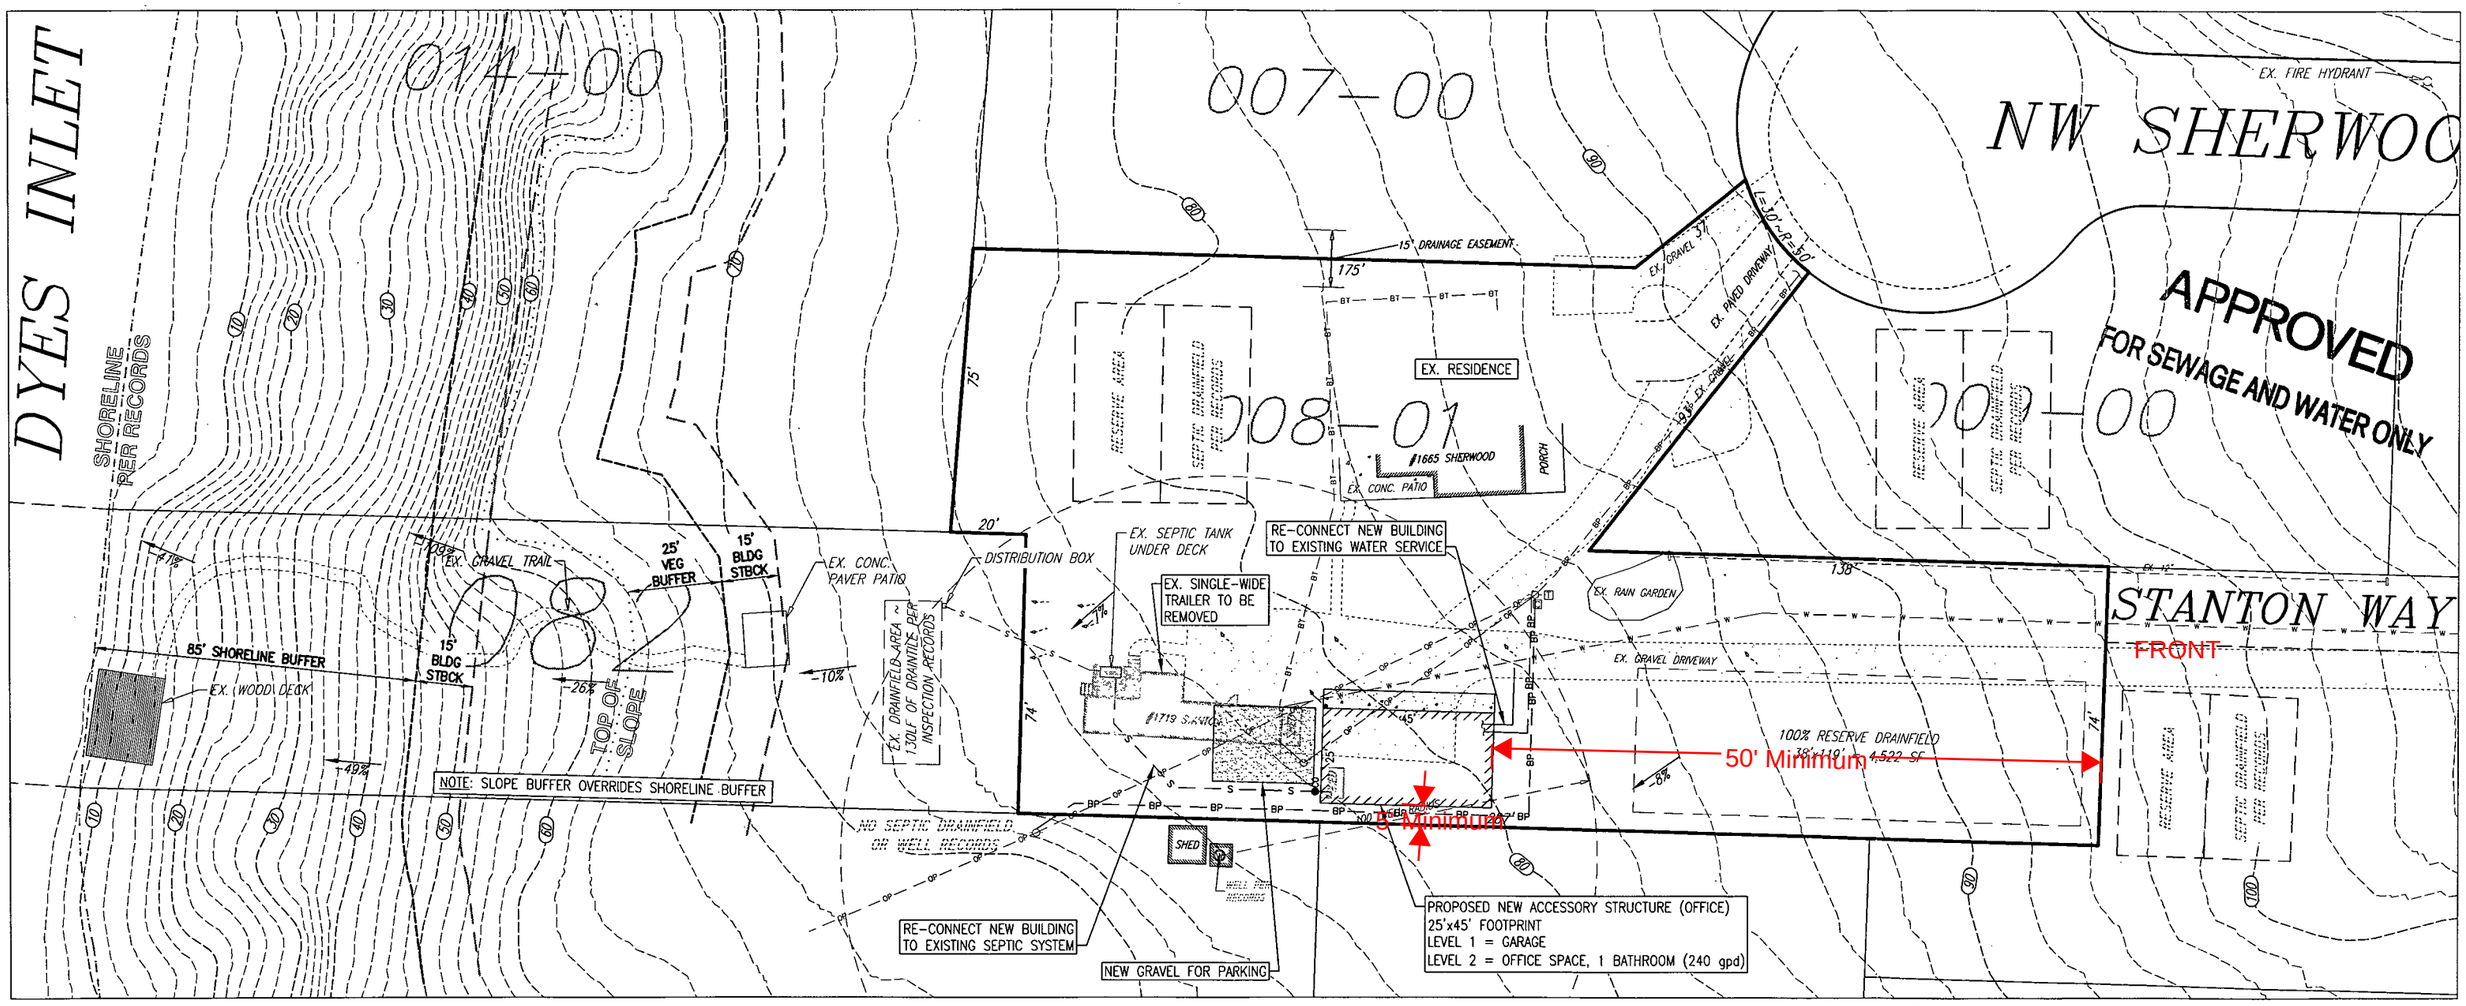

PARCEL DATA:
4973-000-008-0106
1719 Stanton Way NW, Bremerton, WA 98311

MICHAEL F. WNEK
STATE OF WASHINGTON
02366001-06-20
REGISTERED
PROFESSIONAL ENGINEER

NOTE: THIS DOCUMENT IS INSCRIBED WITH A DIGITIZED SIGNATURE BY THE ENGINEER AS PROVIDED BY WASHINGTON ADMINISTRATIVE CODE 196-23-070(2)

Kitsap Public Health District

Permit Number: 20-02334