
Scale: 1"= 30'

NAVD 88

30 0 30 30


Scale in Feet

NOTE: SEE SHEET C4.02
FOR STORM INDEX

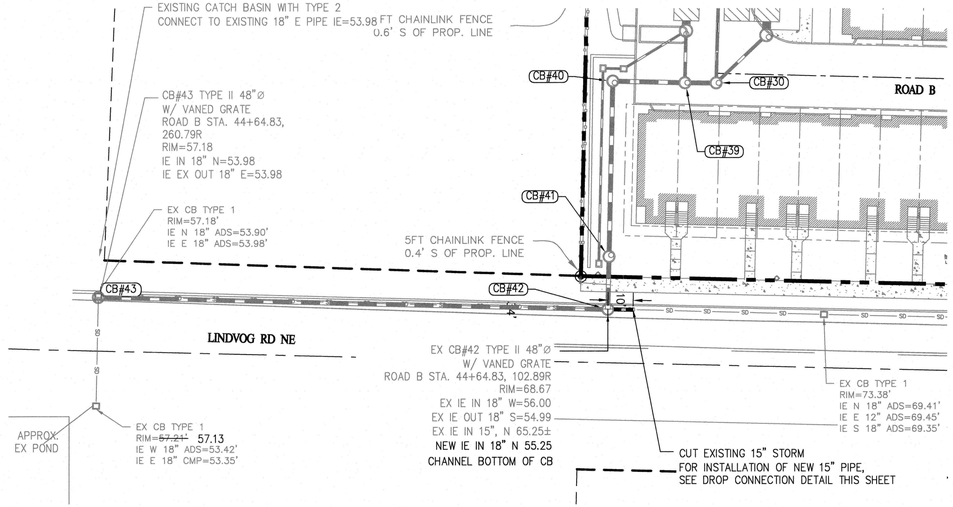


DOWNSTREAM OFF-SITE STORM

SCALE 1"=30'

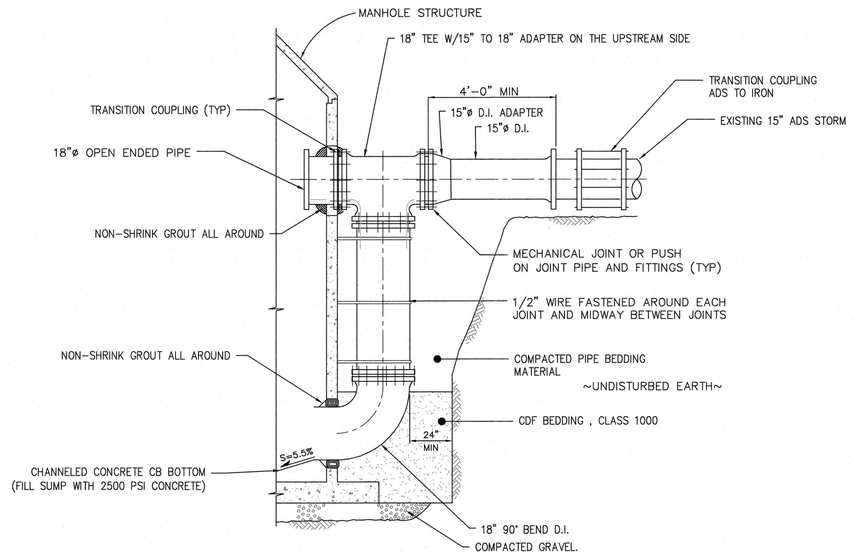

DROP CONNECTION DETAIL

N.T.S.

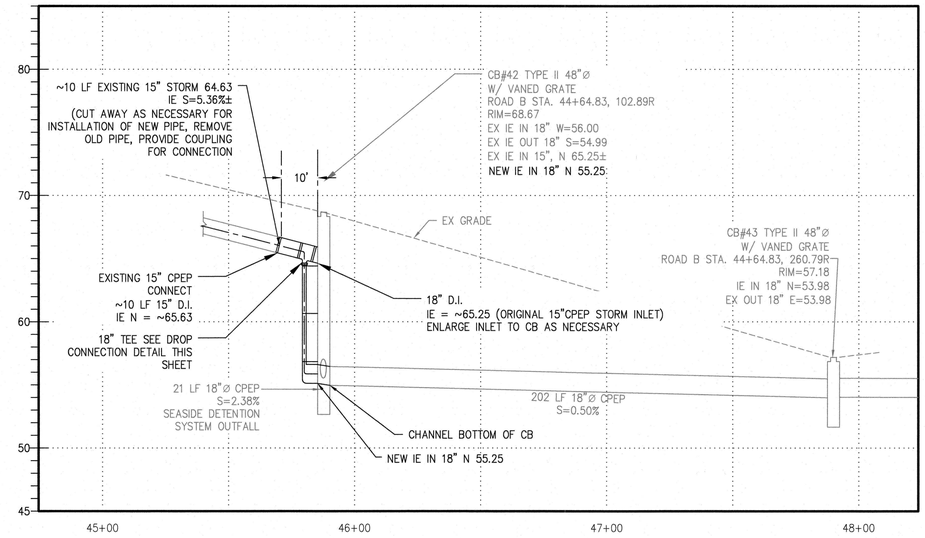

STORM PROFILE
(DROP CONNECTION TO CB#43, LINDVOG RD DOWNSTREAM CONNECTION)

SCALE HORIZ: 1"=30'
VERT.=1"=6'

NOTE

THE APPROXIMATE LOCATION OF EXISTING UNDERGROUND UTILITIES ARE SHOWN ON THE PLANS. IT IS THE CONTRACTOR'S RESPONSIBILITY TO DETERMINE THE LOCATION OF EXISTING UTILITIES PRIOR TO COMMENCING WORK. THE CONTRACTOR SHALL BE RESPONSIBLE FOR DAMAGES THAT MIGHT BE OCCASIONED BY THE CONTRACTOR'S FAILURE TO LOCATE, PRESERVE AND PROTECT UNDERGROUND UTILITIES.

CALL 48 HOURS BEFORE YOU DIG 811

2020.12.22 AMENDMENT S.D.A.P. 18-02605

FIG 1

REVISIONS						BY	DATE
NO.	DATE	BY	DESCRIPTION		DESIGNED	RHL	12/20
1	12/20	RHL	REVISED DOWNSTREAM CONVEYANCE AT CB#42 WITH CONVEYANCE OUTSIDE DROP		DRAWN		
					CHECKED	NLOII	12/20
					APPROVED		
					ACCEPTED		

N.L.Olson & Associates, Inc.
Engineering, Planning and Surveying
(360) 876-2284
2453 Bethel Avenue, P.O. Box 637, Port Orchard, WA 98366

NORMAN LEE OLSON — STATE OF WASHINGTON — 17719 — REGISTERED PROFESSIONAL ENGINEER — 12/22/20

DROP CONNECTION PLAN, PROFILE & DETAIL

SEASIDE AT KINGSTON
SITE DEVELOPMENT ACTIVITY PERMIT - PBD

Portion of the Southeast Quarter Section 26, Township 27 North, Range 2 East W.M., in Kitsap County, Washington.

FOR: **Seaside Kingston LLC.**
Attn: Joshua Freed
12900 180th St Suit 220
Bothel, WA 98011
(425) 949-8041

SCALE:	1"=30'
DATE:	2020.12.22
DRAWING NUMBER:	9946
SHEET	C4.24

\\server-host\AutoCAD Projects\9946 kingston\2020.12.22_9946 OUTSIDE DROP ADDENDUM C4.24.dwg 12/22/2020 10:32:22 AM, RHL