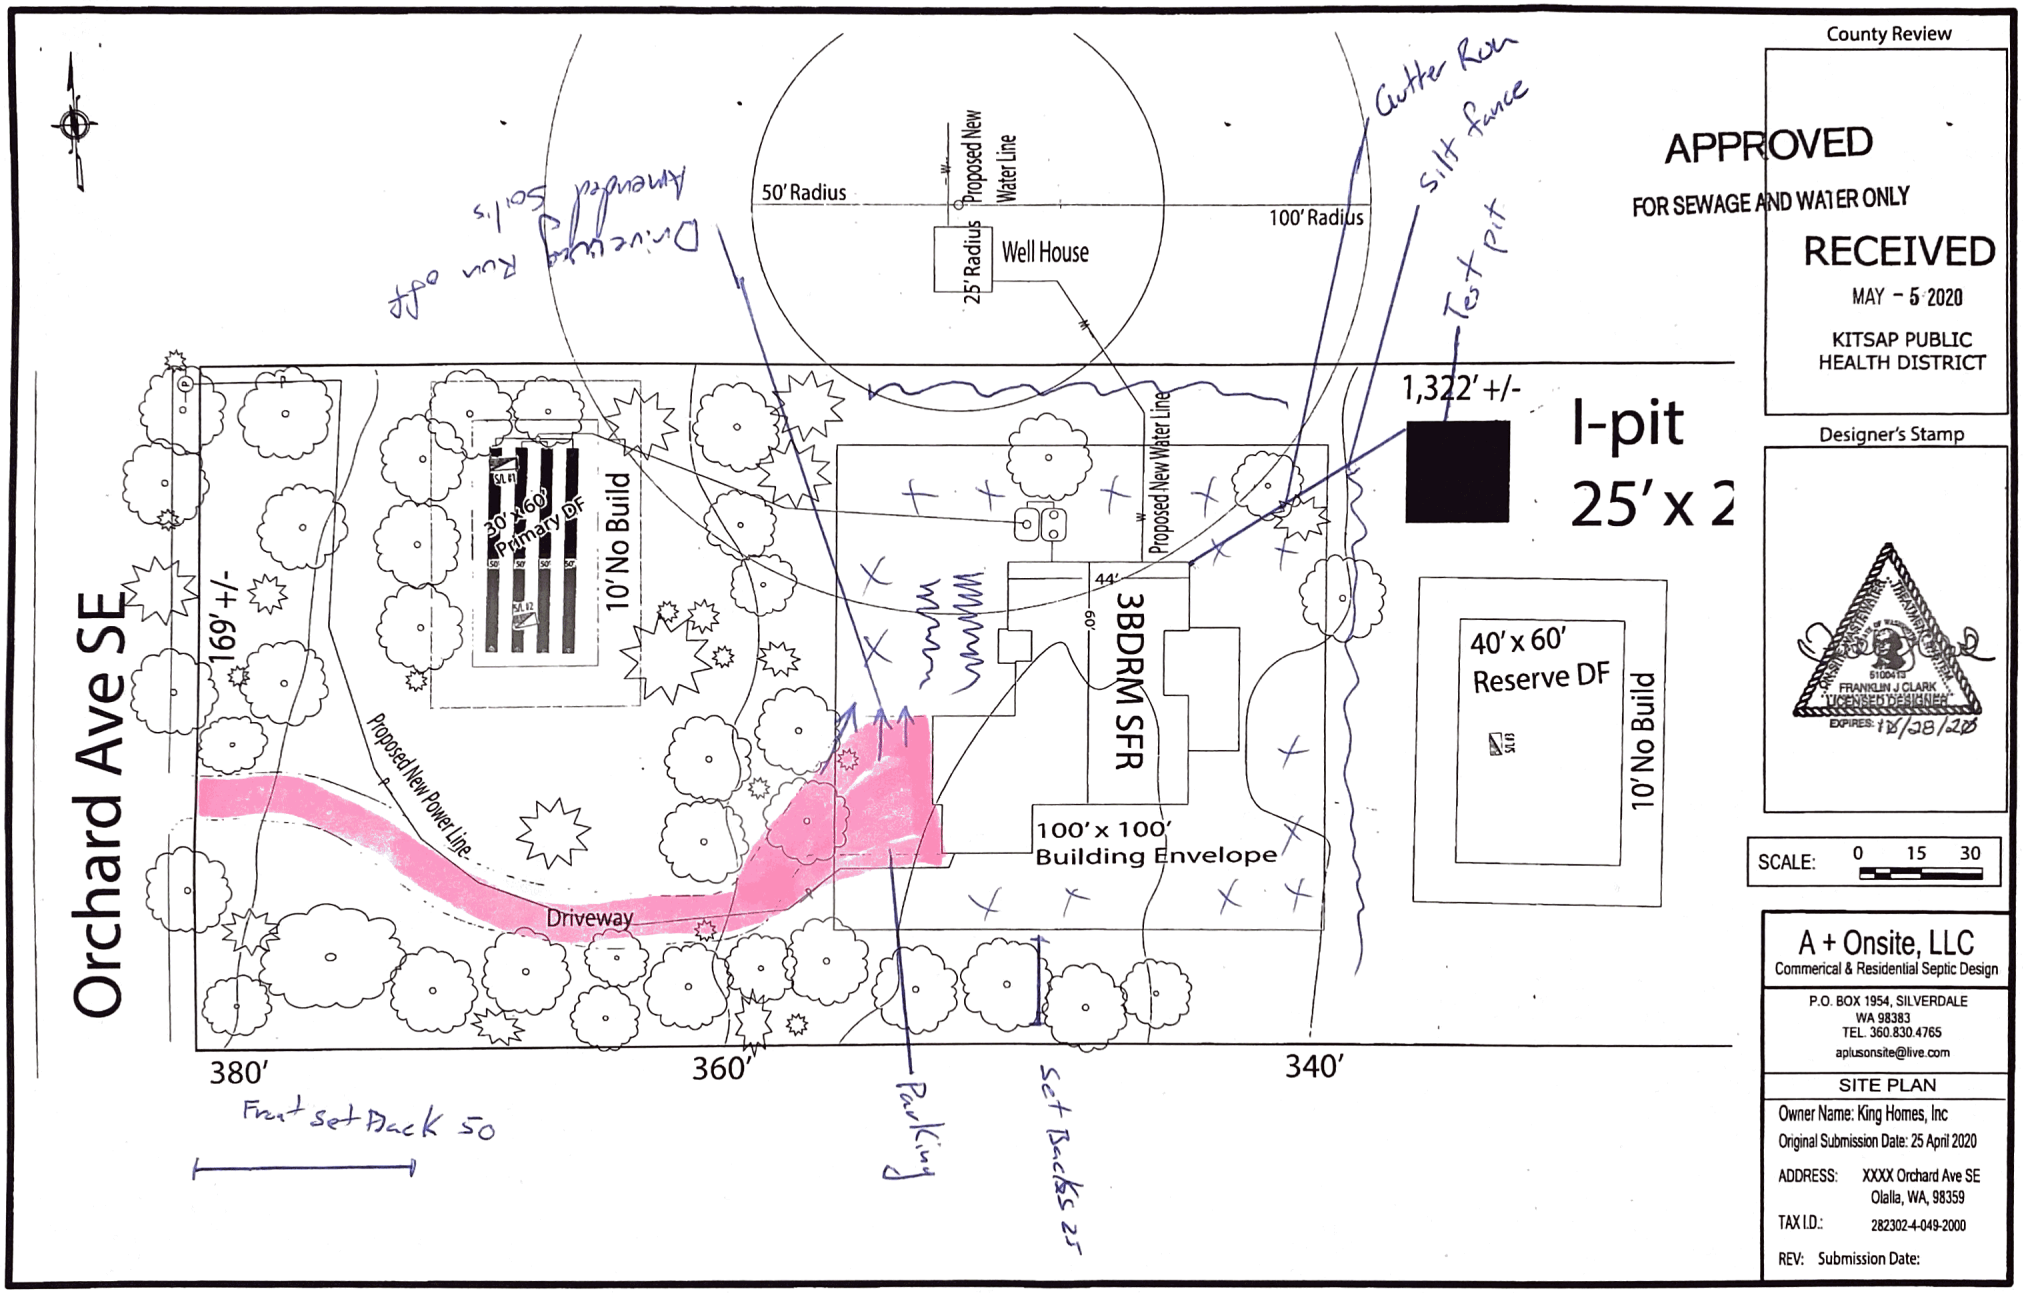


1 Driveway
2 Silt fence
3 straw
4 Gutter run
5 set Backs
6 Lawn

No Clearing

Permit Number: 20-03414