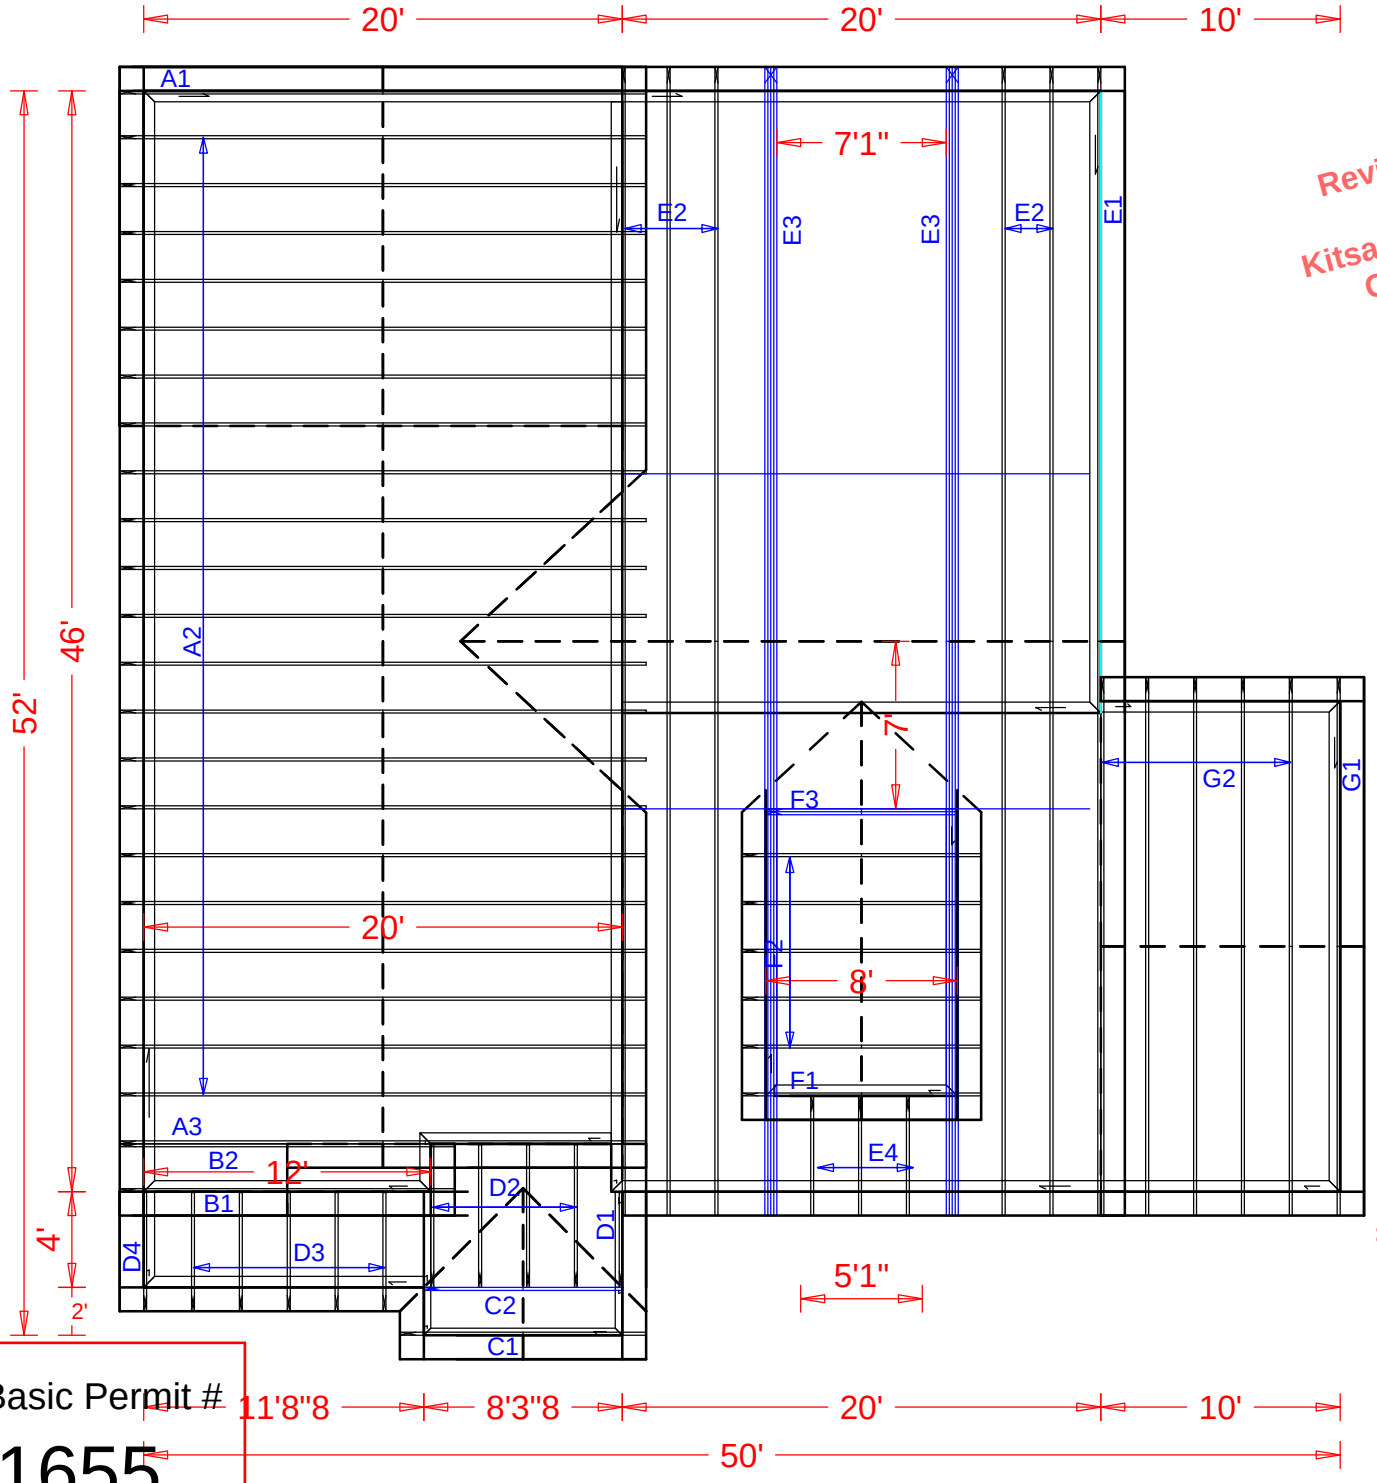


Reviewed for code compliance
with IRC 2015
Kitsap County Building Department
GShapiro@co.kitsap.wa.us
06/08/2020

Established Basic Permit #

19-01655

Permit Number: **20-02212**

: STERLING / NOBLE 4 BED 3
: WALK IN

JOB NO:
29655

PAGE NO:
1 OF 1